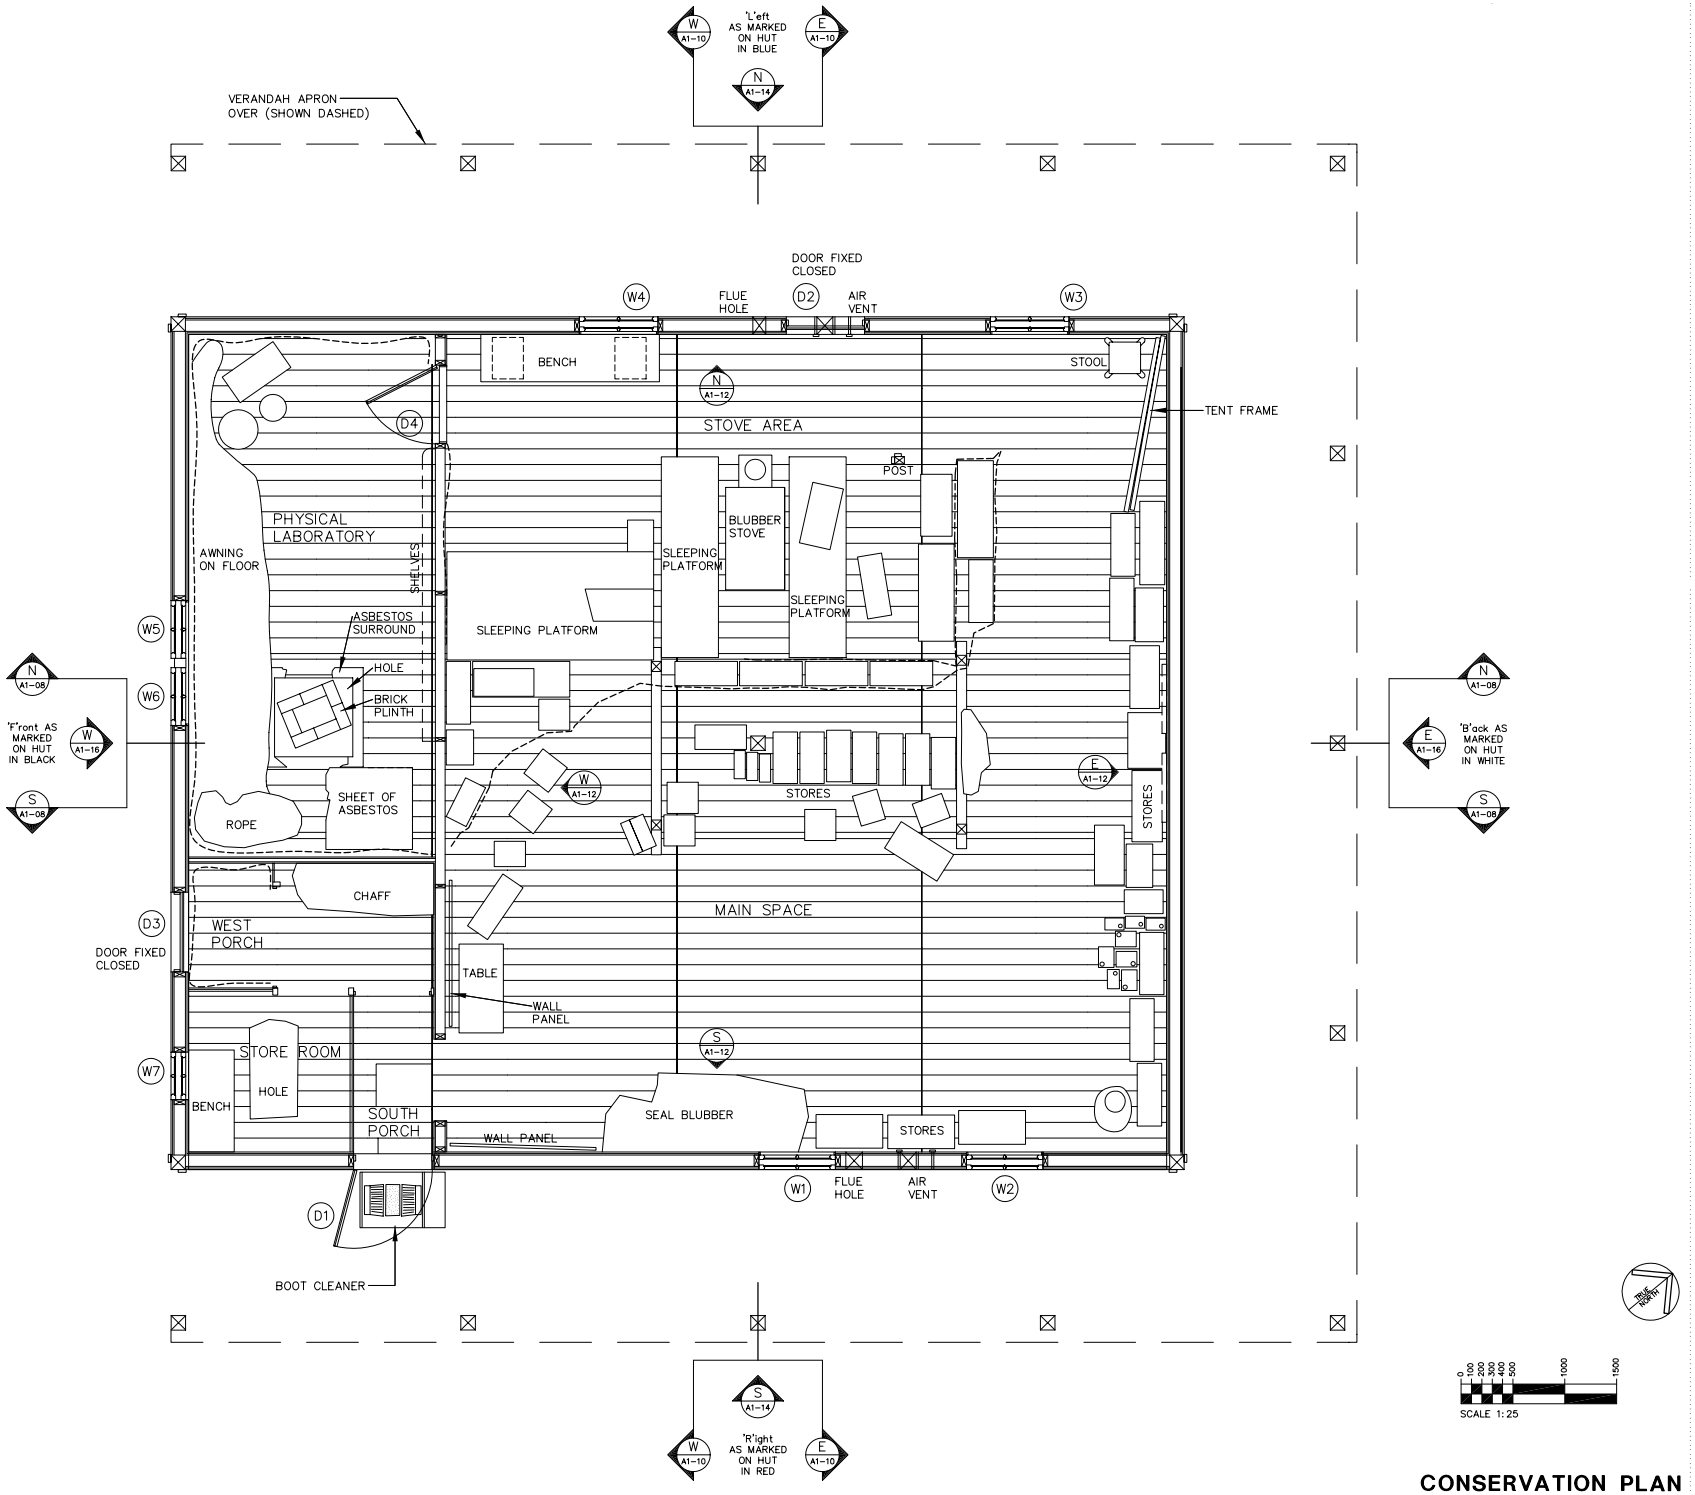

CONSERVATION PLAN

NOTES

B CONSERVATION PLAN ISSUE 25 FEBRUARY 2004 – MJH
A DRAFT CONSERVATION PLAN 17 NOVEMBER 2003 – MJH

REVISIONS

JASMAX

Architects
Interior Designers
Landscape Architects
Conservation Architects

65 Upper Queen St
Box 6648 Auckland
New Zealand
Tel 64 9 366 9626
Fax 64 9 366 9629
studio@jasmax.co.nz
www.jasmax.com

CLIENT

ANTARCTIC HERITAGE TRUST

CONSULTANTS
PROJECT MANAGER
ARROW INTERNATIONAL LTD
CONSERVATION ARCHITECT
CHRIS COCHRAN ARCHITECT LTD
HISTORIAN
SOUTH LATITUDE RESEARCH
ARTEFACT CONSERVATION
INTL. CONSERVATION SERVICES
STRUCTURAL ENGINEERING
OPUS INTERNATIONAL
FIRE ENGINEERING
COSGROVE MAJOR LTD

PROJECT
DISCOVERY HUT
HUT POINT
ROSS ISLAND
Latitude: 77°50'44.9"S
Longitude: 166°38'30"E

SHEET
FURNITURE PLAN

(2002–2003 Existing)

SCALE A1=1:25 A3=1:50

PLAN NORTH

PROJECT	202181
DESIGN	
DRAWN	M Horrocks
CHECKED	
APPROVED	

MILESTONE ISSUES	REVISION & DATE
FIRST ISSUED	17 NOV 2003
RESOURCE CONSENT	.
BUILDING CONSENT	.
SCHEDULING	.
TENDER	.

ARCHITECTURAL

DRAWING NUMBER A1–04 REVISION B

202\202182\Cad\Docs\A1–04

DO NOT SCALE

CONTRACTOR MUST VERIFY ALL DIMENSIONS ON SITE BEFORE COMMENCING ANY WORK

COPYRIGHT © Antarctic Heritage Trust (NZ)